2050 BALLENGER AVE (WEST BUILDING) - FIRST FLOOR SITE PLAN

at Carlyle, Alexandria, Virginia

Bill Miller | 202.775.7033
Alex Walker | 202.775.7087

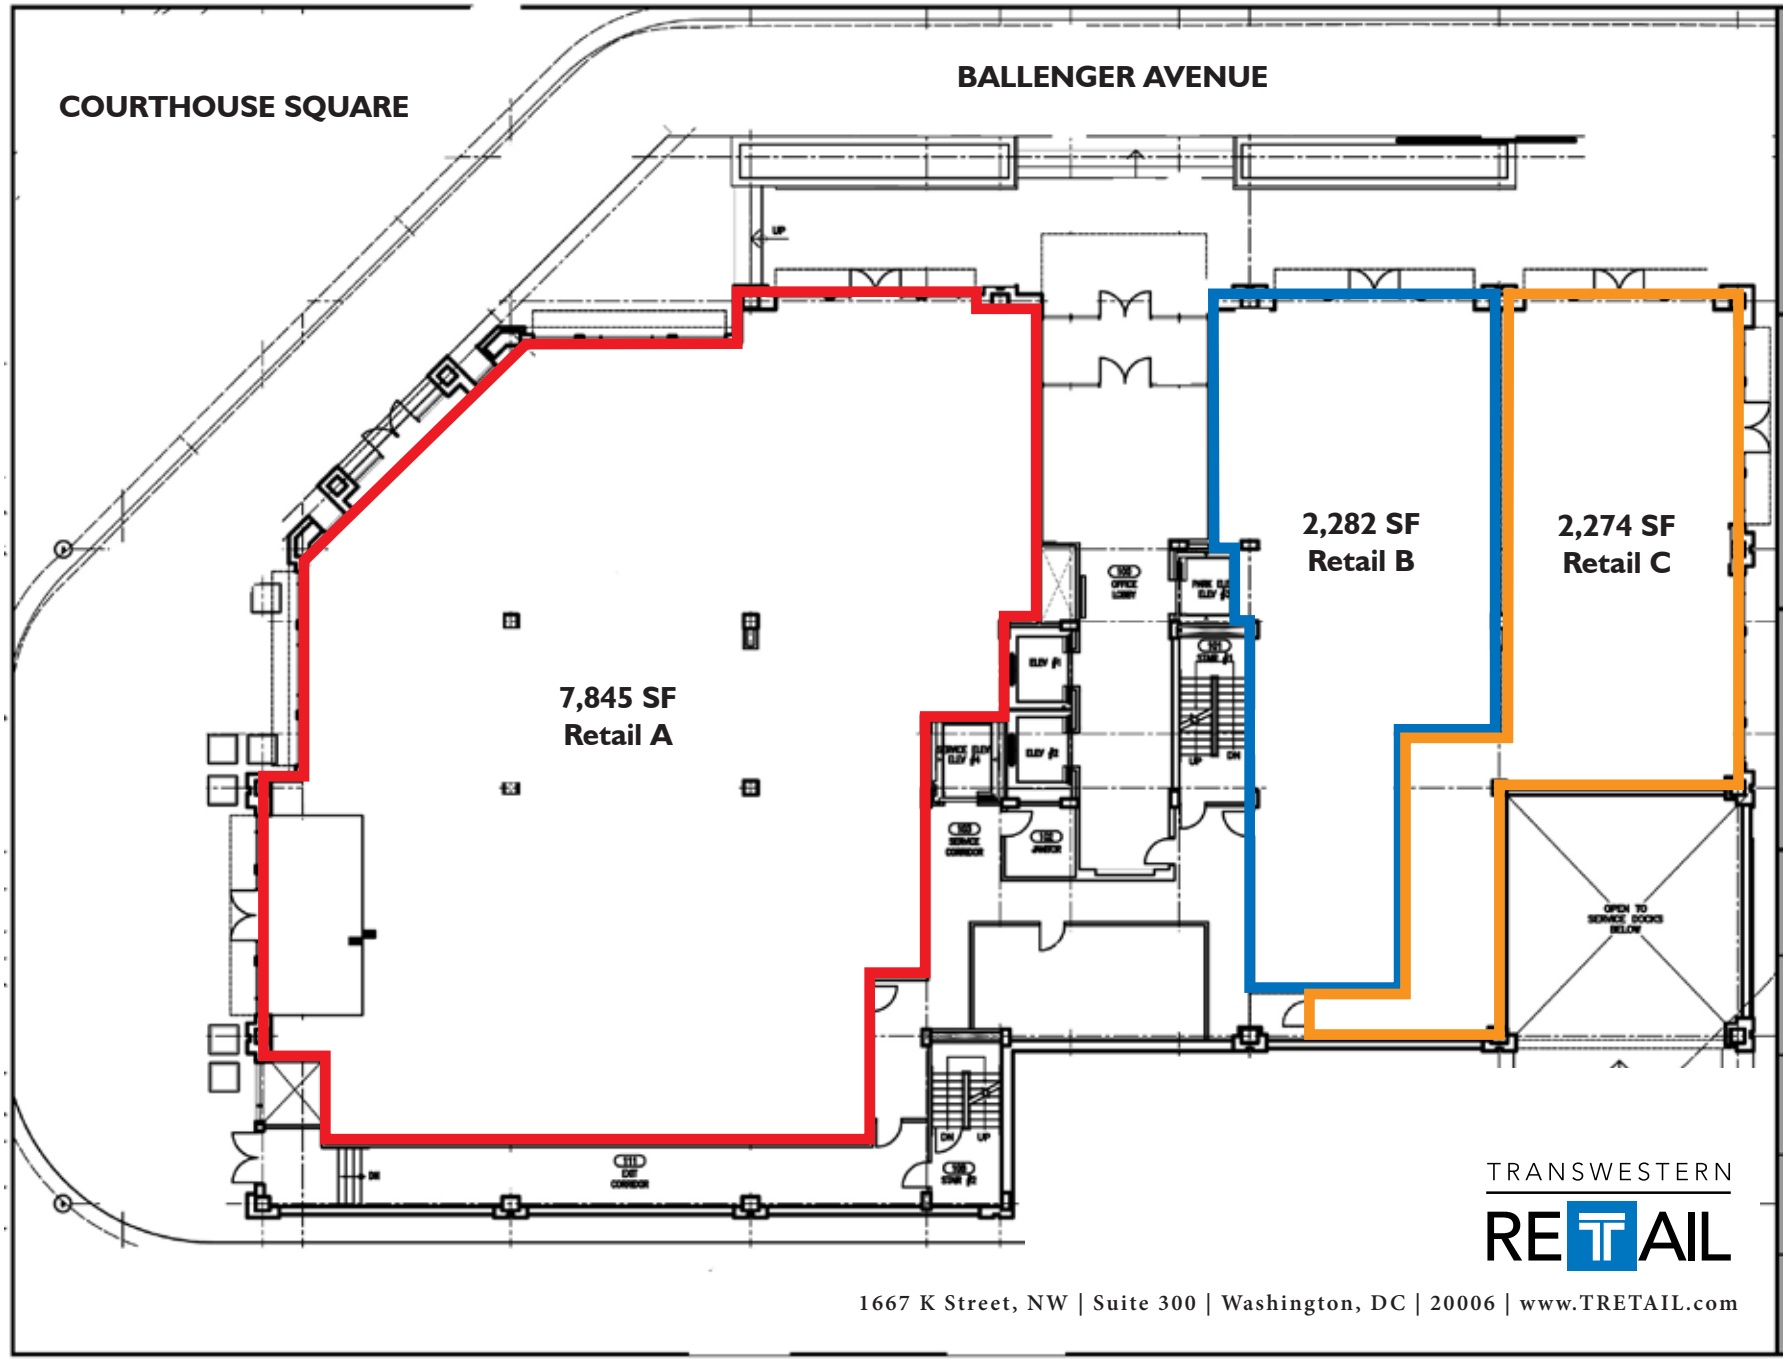

TRANSWESTERN RETAIL
1667 K Street, NW | Suite 300 | Washington, DC | 20006 | www.TRETAIL.com

2050 BALLENGER AVE (WEST BUILDING) - POCKET PARK SITE PLAN
at Carlyle, Alexandria, Virginia

Bill Miller | 202.775.7033
Alex Walker | 202.775.7087

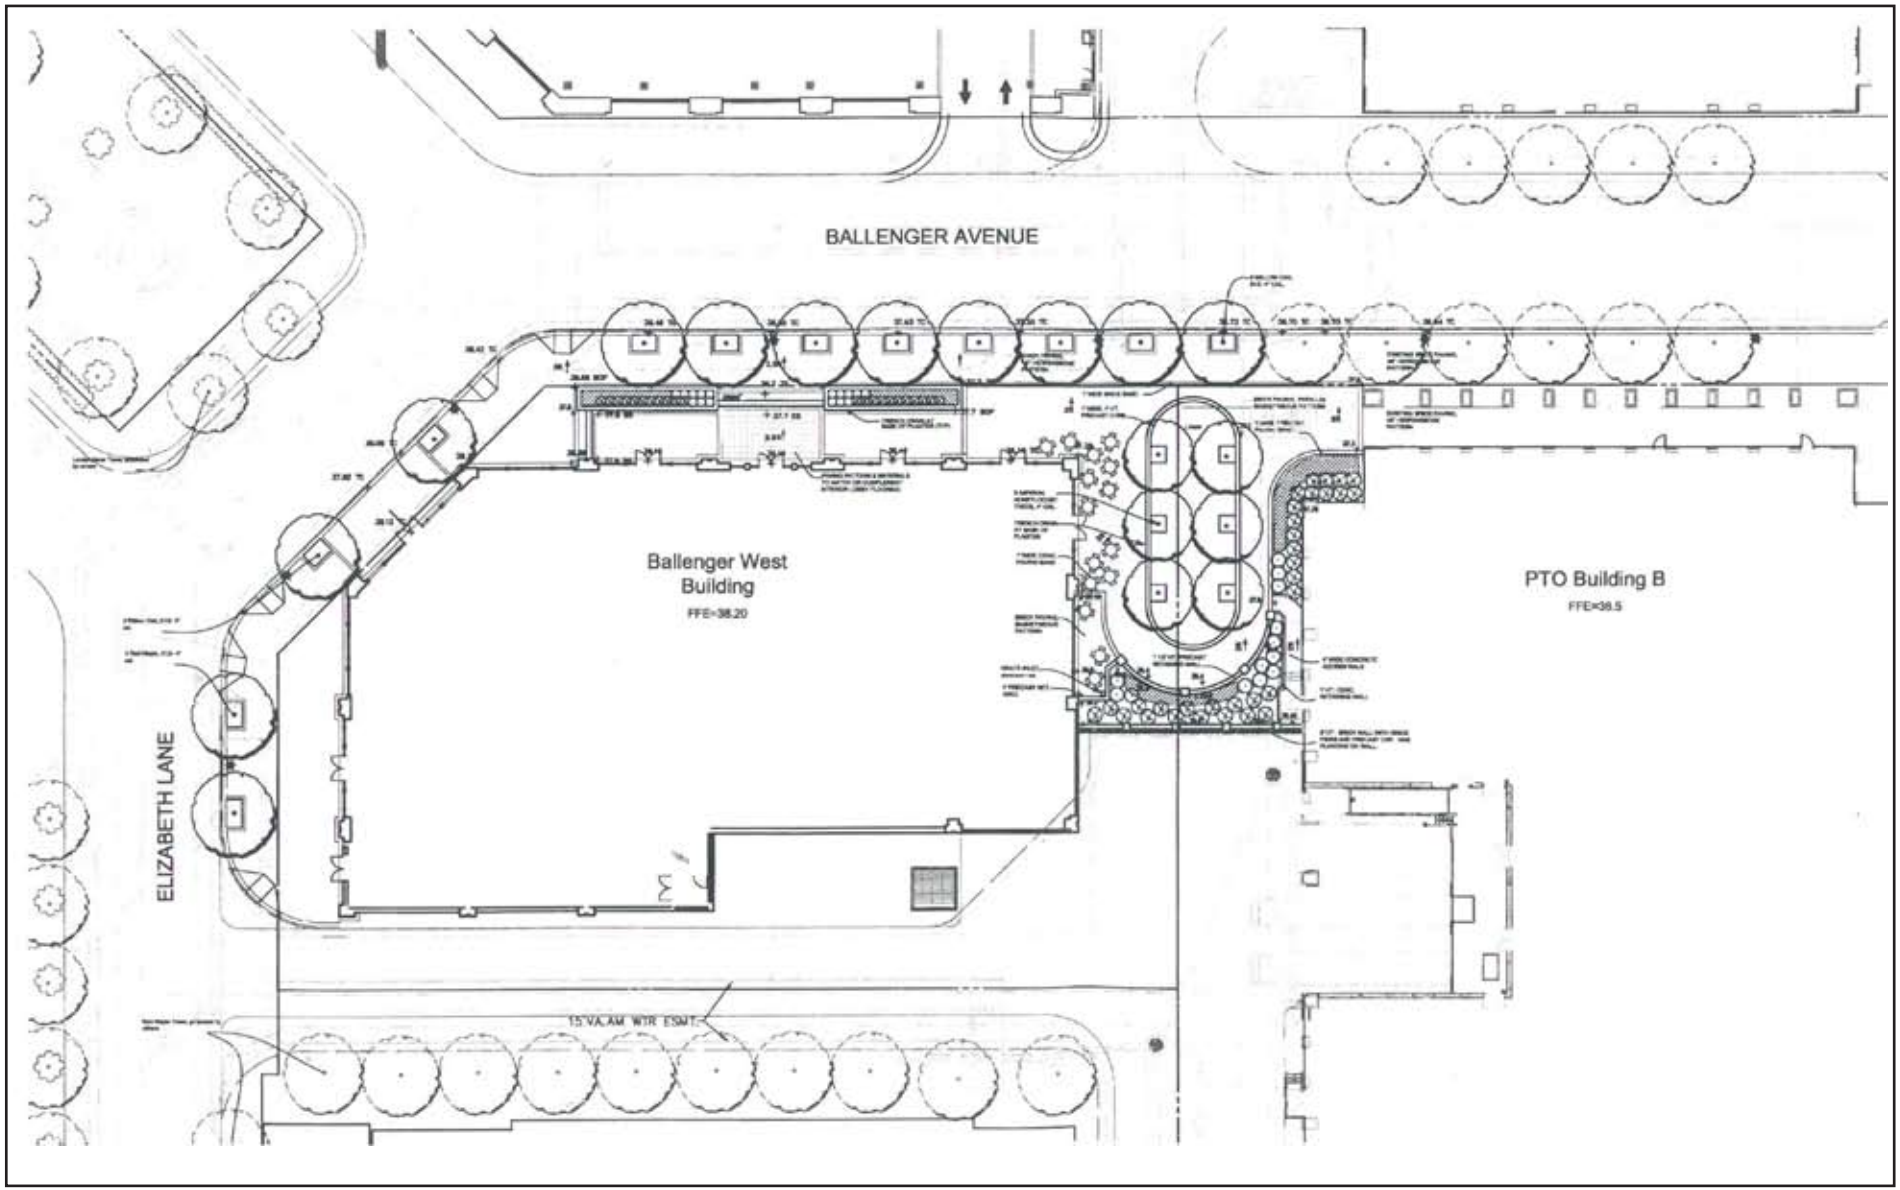

TRANSWESTERN RETAIL
1667 K Street, NW | Suite 300 | Washington, DC | 20006 | www.TRETAIL.com

2050 BALLENGER AVE (WEST BUILDING) - POCKET PARK ELEVATION
at Carlyle, Alexandria, Virginia

Bill Miller | 202.775.7033
Alex Walker | 202.775.7087

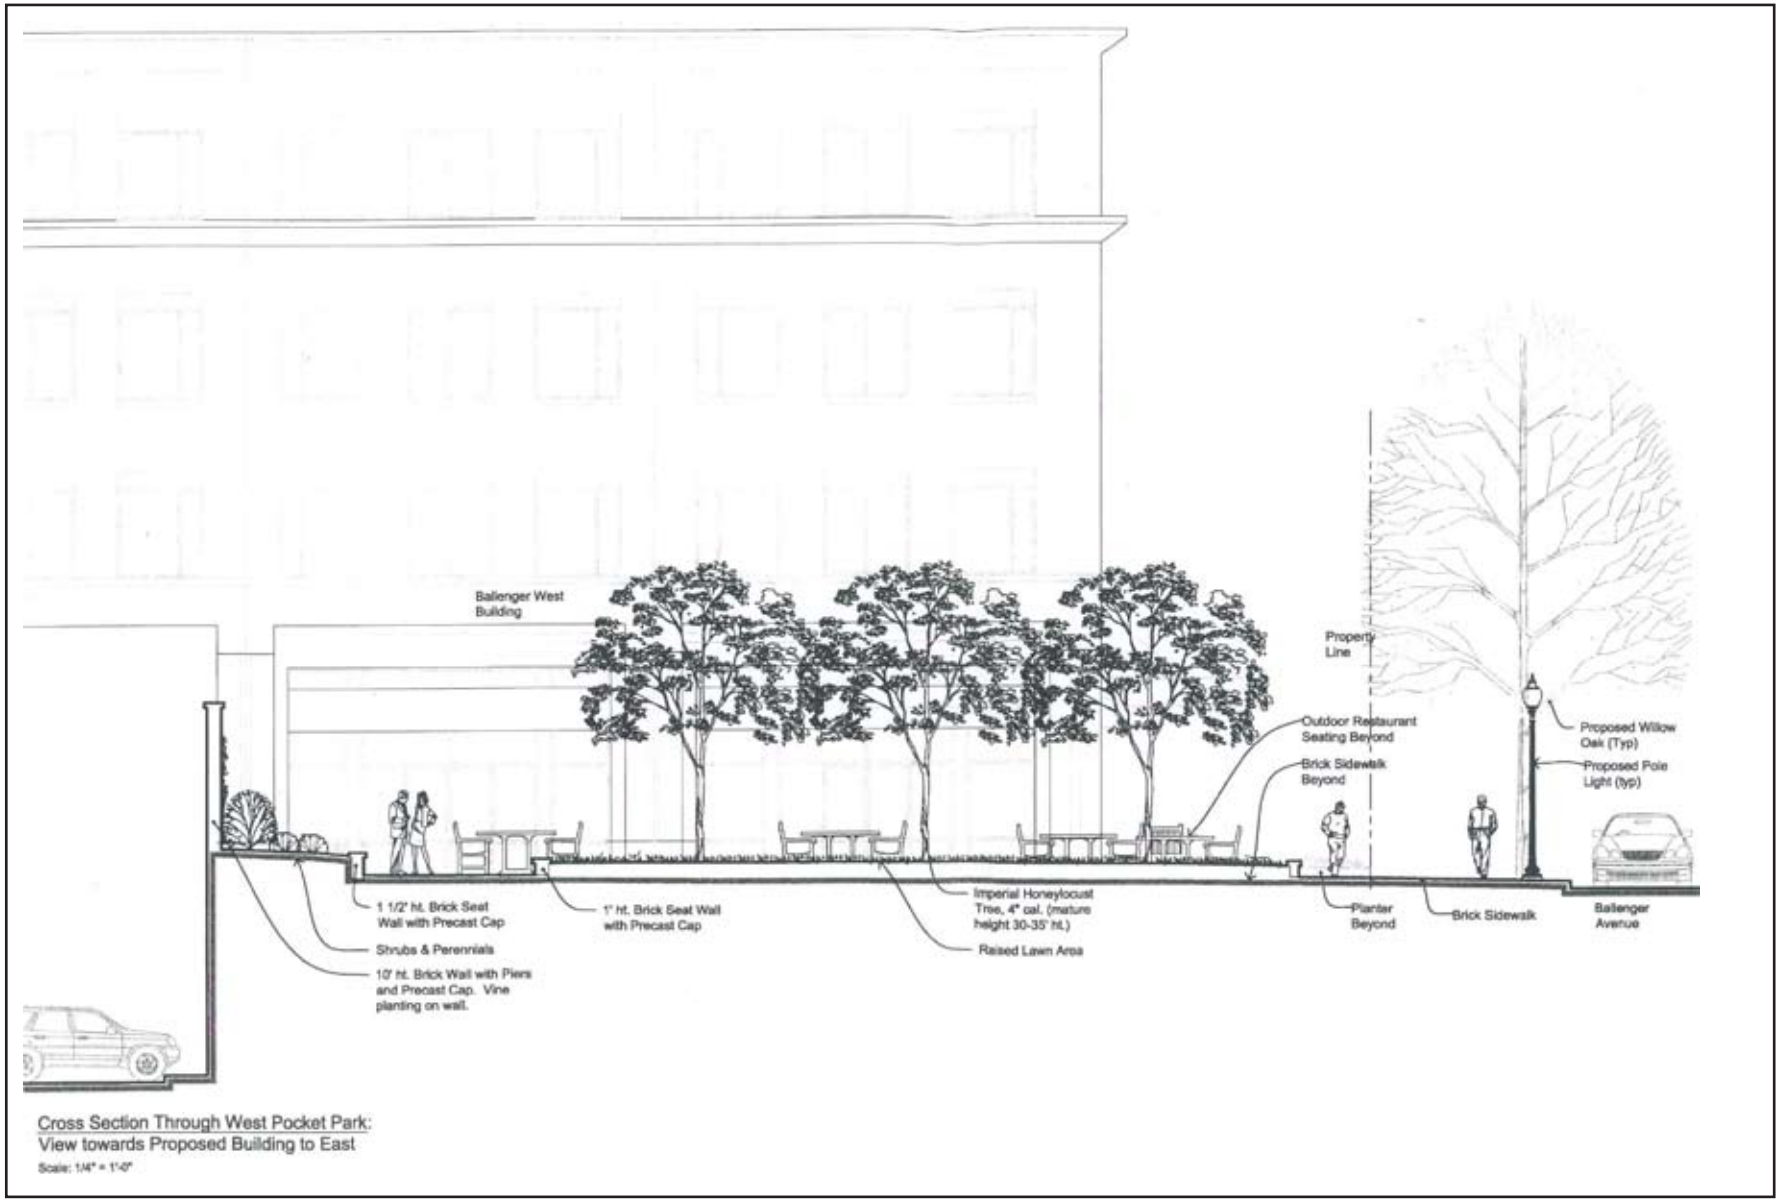

Cross Section Through West Pocket Park:
View towards Proposed Building to East
Scale: 1/4" = 1'-0"

TRANSWESTERN RETAIL

1667 K Street, NW | Suite 300 | Washington, DC | 20006 | www.TRETAIL.com